


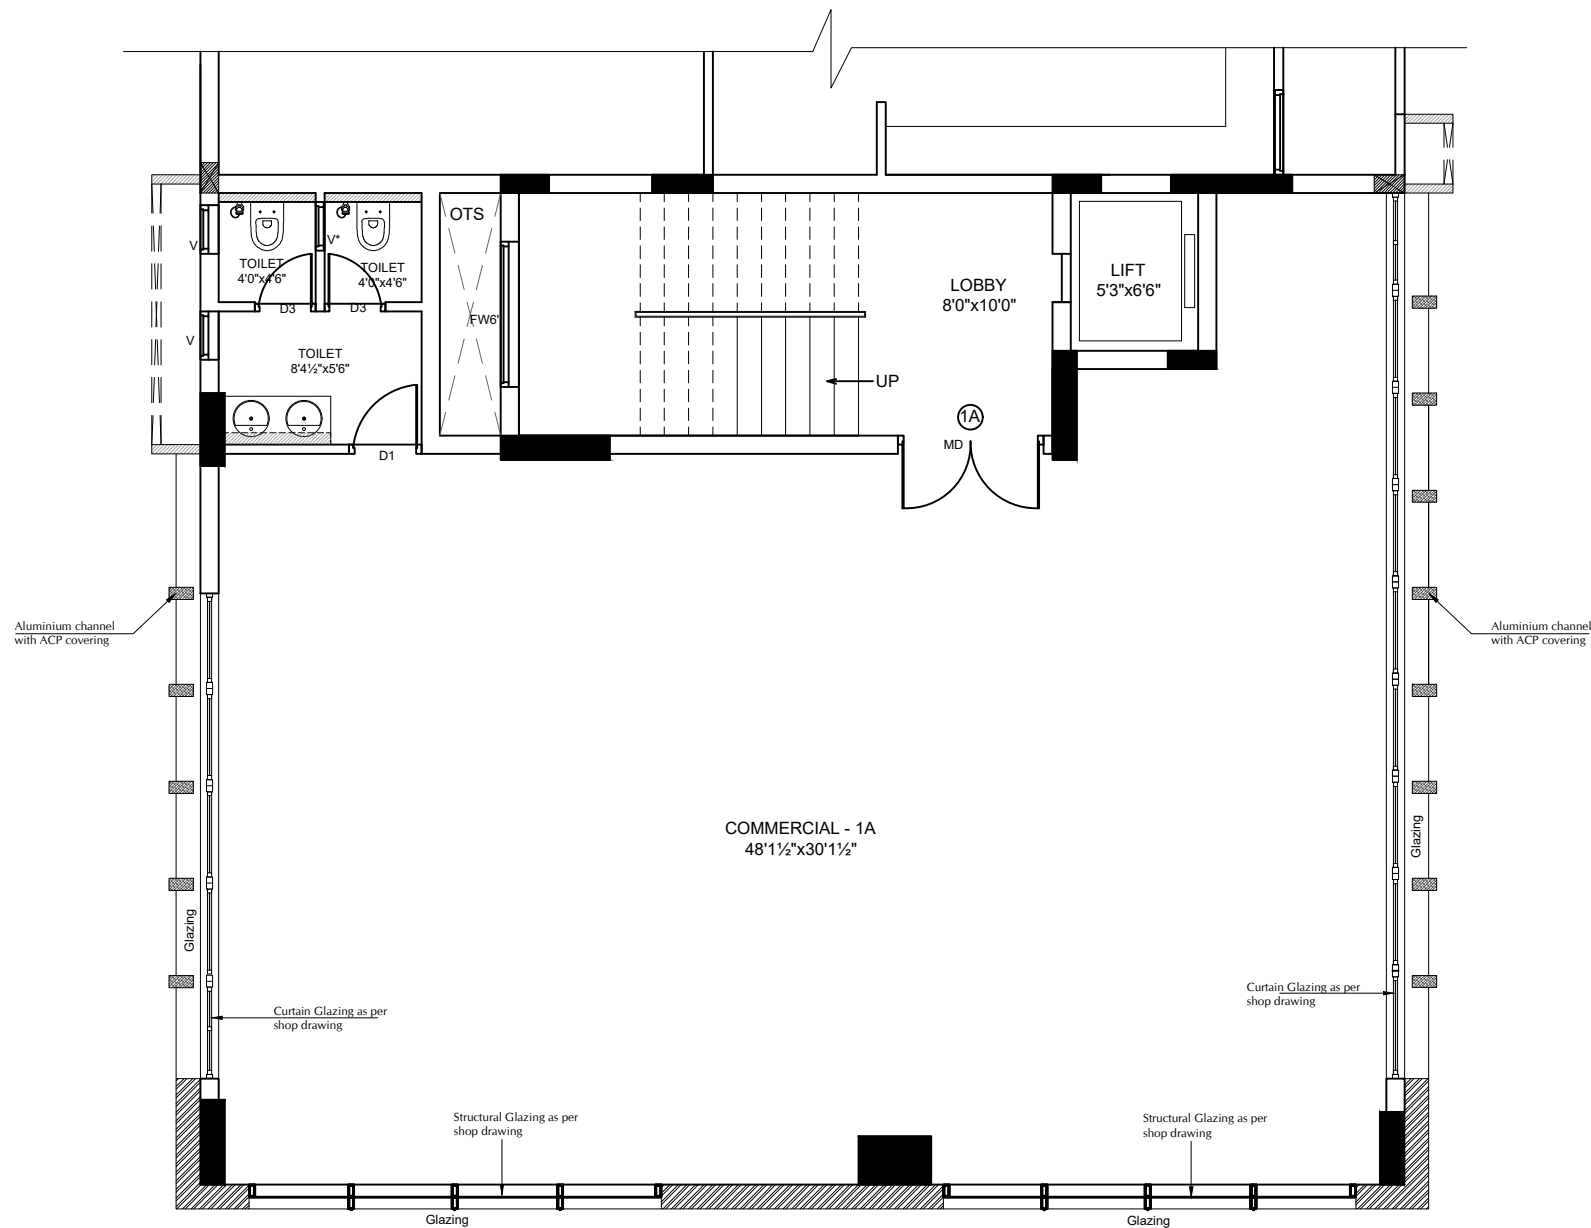

FLOOR PLAN LAYOUT - 1A
(COMMERCIAL)

LEGEND

JOINERY DETAILS:

S.NO:	JOINERY	SIZE	QTY
1.	MD MAIN DOOR (DOUBLE DOOR WITH ROLLING SHUTTER)	6'0"x7'9"	1
2.	D1 DOOR	3'0"x7'3"	1
3.	D3 DOOR	2'6"x7'3"	2
4.	FW6 UPVC FRENCH WINDOW (COMMON)	6'0"x6'9"	1
5.	V UPVC VENTILATOR	2'0"x3'0"	2
6.	V* UPVC VENTILATOR	2'0"x3'0"	1

STANDARDS:

SILL LEVEL - 3'0" from FFL

LINTEL LEVEL - 7'3" from FFL

LOFT - 2'0" WIDE

STANDARDS:

Opening size for exhaust fan

1. Toilet ventilators - 150 mm dia
2. Kitchen Windows - 200 mm dia

Switches LEGRAND

NOTE:

1. Do not scale the drawing
2. All dimensions are in foot - inches
3. This Drawing is the property of INDIA BUILDERS and is not to be used or reproduced without permission.
4. The contractor must verify all dimensions of the job and report any discrepancies to the architect before executing the work. Only written dimensions are to be followed.
5. All drawing must be read in conjunction with the relevant structural drawing.
6. In case of any differences between architectural & structural drawings, the dimensions on the architectural drawing are to be followed.

PROJECT :

KENZ KREST

CLIENT :

LANDOWNER

ISSUED :

ISSUED FOR CONSTRUCTION

NOTE:

1. DO NOT SCALE THE DRAWING
2. ALL DIMENSIONS ARE IN FOOT - INCHES

00	17.05.2025	BD	MN
REV	DATE	DRAWN	CHKD & APPD.

PROMOTERS:
ib
INDIA BUILDERS (CHENNAI) LIMITED

M/S.INDIA BUILDERS
AA - 36, 3rd MAIN ROAD,
3rd STREET, ANNA NAGAR,
CHENNAI - 600 040.

PH: +91-99411 13553

TITLE :

FLOOR PLAN LAYOUT - 1A
(COMMERCIAL)

SIZE : A3	SCALE : NTS
DWG NO : 2177/CHR/AR/100/FL-1A	
DATE : 17.05.2025	REV.DATE :
DESIGN : ARCHITECTURE	NO OF REVISIONS : 00
FILE: PROJECTS\KENZ KREST\LANDOWNER\FLAT- 1A	